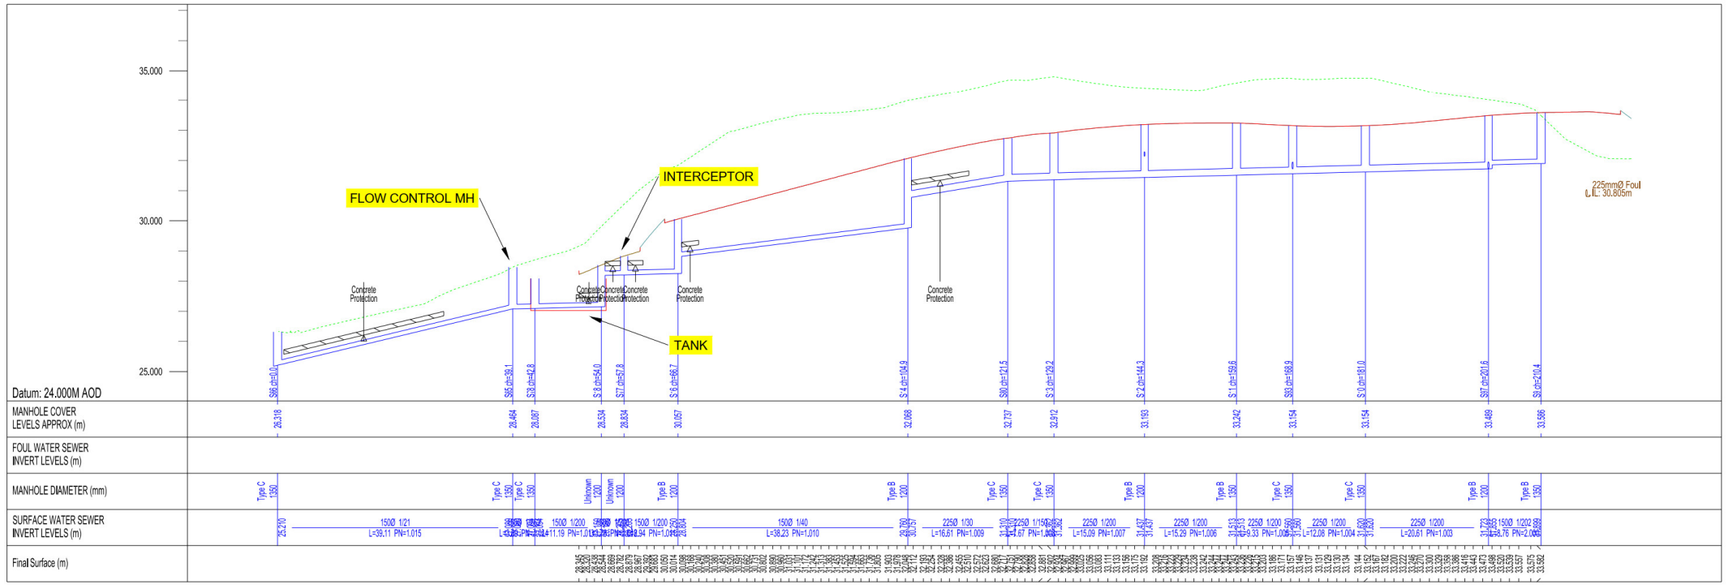

NOTES:

All dimensions in metres.
Do not scale from drawing.
For any discrepancies found please consult with design office.
This drawing is for PLANNING purposed only.
Not for Construction.

Rev	By	Date	Description
A	DM	02/22	IW Revision

Drawing Status:
PLANNING

Project Title:
Residential Development at Inch / Coollegrean, Port Road, Killarney

Drawing Title:
Proposed Storm Sewer Longsections
Sheet 5 of 5

Client:
Portal Asset Holdings Ltd.

M.H.L & Associates Ltd.
Consulting Engineers
Unit 1b, The Atrium, Blackpool, Cork
Tel: 021-4840214
Fax: 021-4840215
E-Mail:info@mhl.ie

Designed:	Drawn:	Checked:
DM	DM	BM

Scale:	Date:
1:500 @A1 1:1000 @A3	APRIL 2024

Job No:	Drawing No:	Revision:
18137HD	PR-MHL-PSS-P07	_G