DO NOT SCALE. WORK TO FIGURED DIMENSIONS ONLY.
ALL EXISTING DIMENSIONS TO BE CHECKED ON SITE.
DRAWN ON AUTOCAD R2004 AT DEADY GAHAN ARCHITECTS LTD
LAYERS ON THIS DRAWING COMPLY WITH BS 1192: PART 5

HOUSE TYPE C2(M)

3-bed Townhouse (5 person)

AREA: *104.4 SQ.M.*
1,124 SQ.FT.

STORAGE total - 5.4 sq.m.

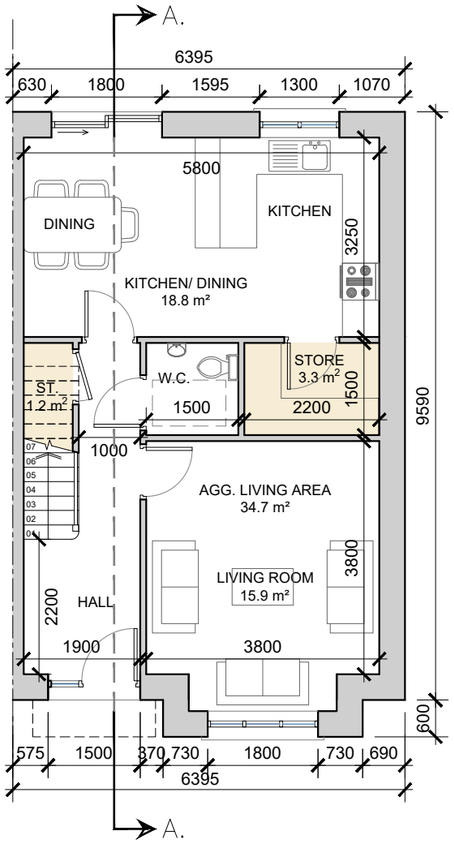

Ground Floor Townhouse

SCALE 1:100 @ A3

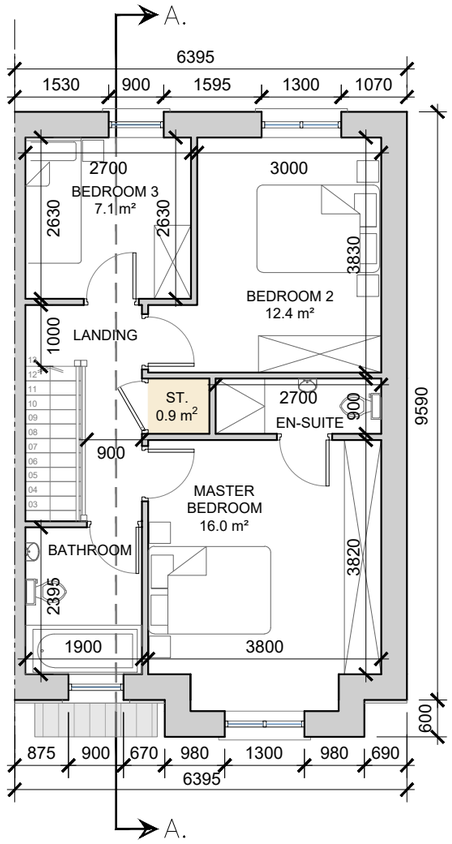

First Floor Townhouse

SCALE 1:100 @ A3

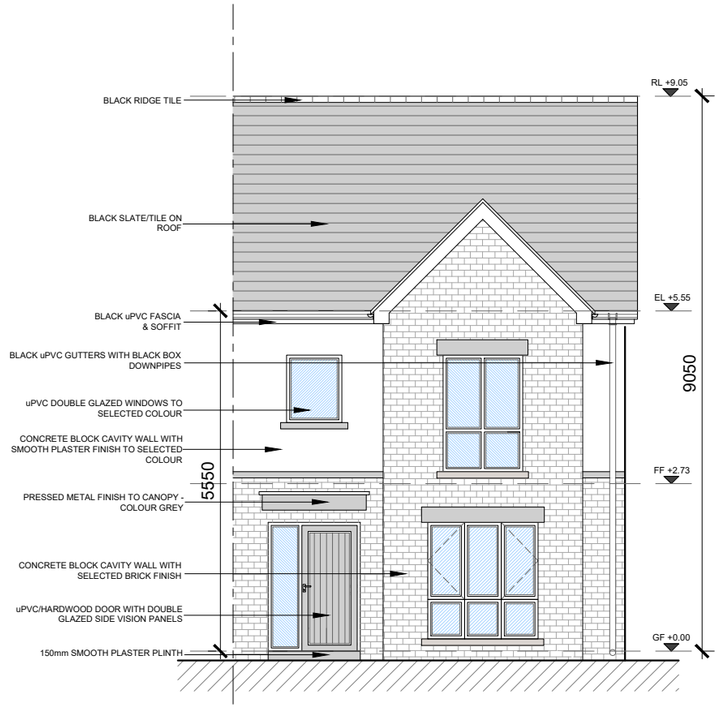

Front Elevation

SCALE 1:100 @ A3

House Type C2(m) - Character Area 1

See site plan (dwg no. 23049/P/003) for material locations

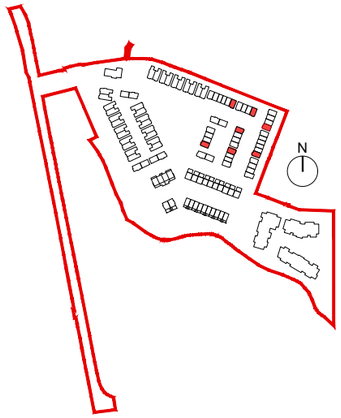

NOTE: POSITION OF NORTH POINT & LEVELS VARY.
SEE SITE PLAN FOR ORIENTATION - DWG NO. 23049/P/003

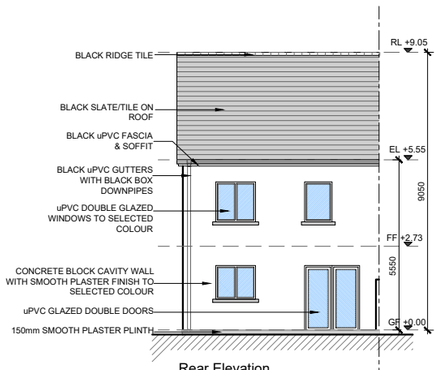

Rear Elevation

SCALE 1:200 @ A3

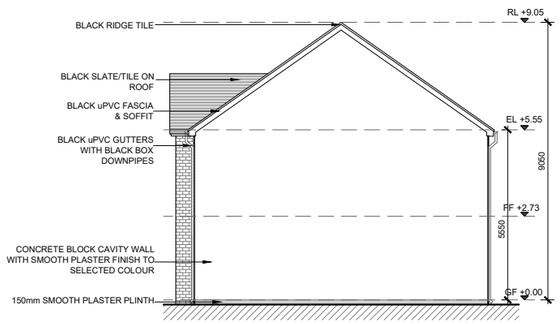

Side Elevation

SCALE 1:200 @ A3

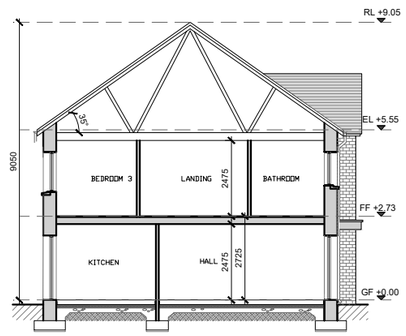

Section A-A

SCALE 1:200 @ A3

date	rev	name	chk	note
07.05.24	P1	MP	EJG	ISSUE FOR PLANNING

DEADY GAHAN ARCHITECTS

EASTGATE VILLAGE, LITTLE ISLAND, CORK
T: 021 4355016 W: WWW.DGARCHITECTS.IE
EMAIL: INFO@DGARCHITECTS.IE

Project
PROPOSED RESIDENTIAL DEVELOPMENT
AT PORT ROAD, KILLARNEY, CO. KERRY

Drawing title
HOUSE TYPE C2(M) - 3-BED TOWNHOUSE
PLANS, ELEVATIONS & SECTION A-A

Scale	Drawn	Checked	Date
1:100/200 @ A3	MP	EJG	07.05.24

Project No.	Drg. No.	Revision
23049	23049/P/307	P1

☐ Information \ Comments ☐ Tender
☒ Planning ☐ Construction